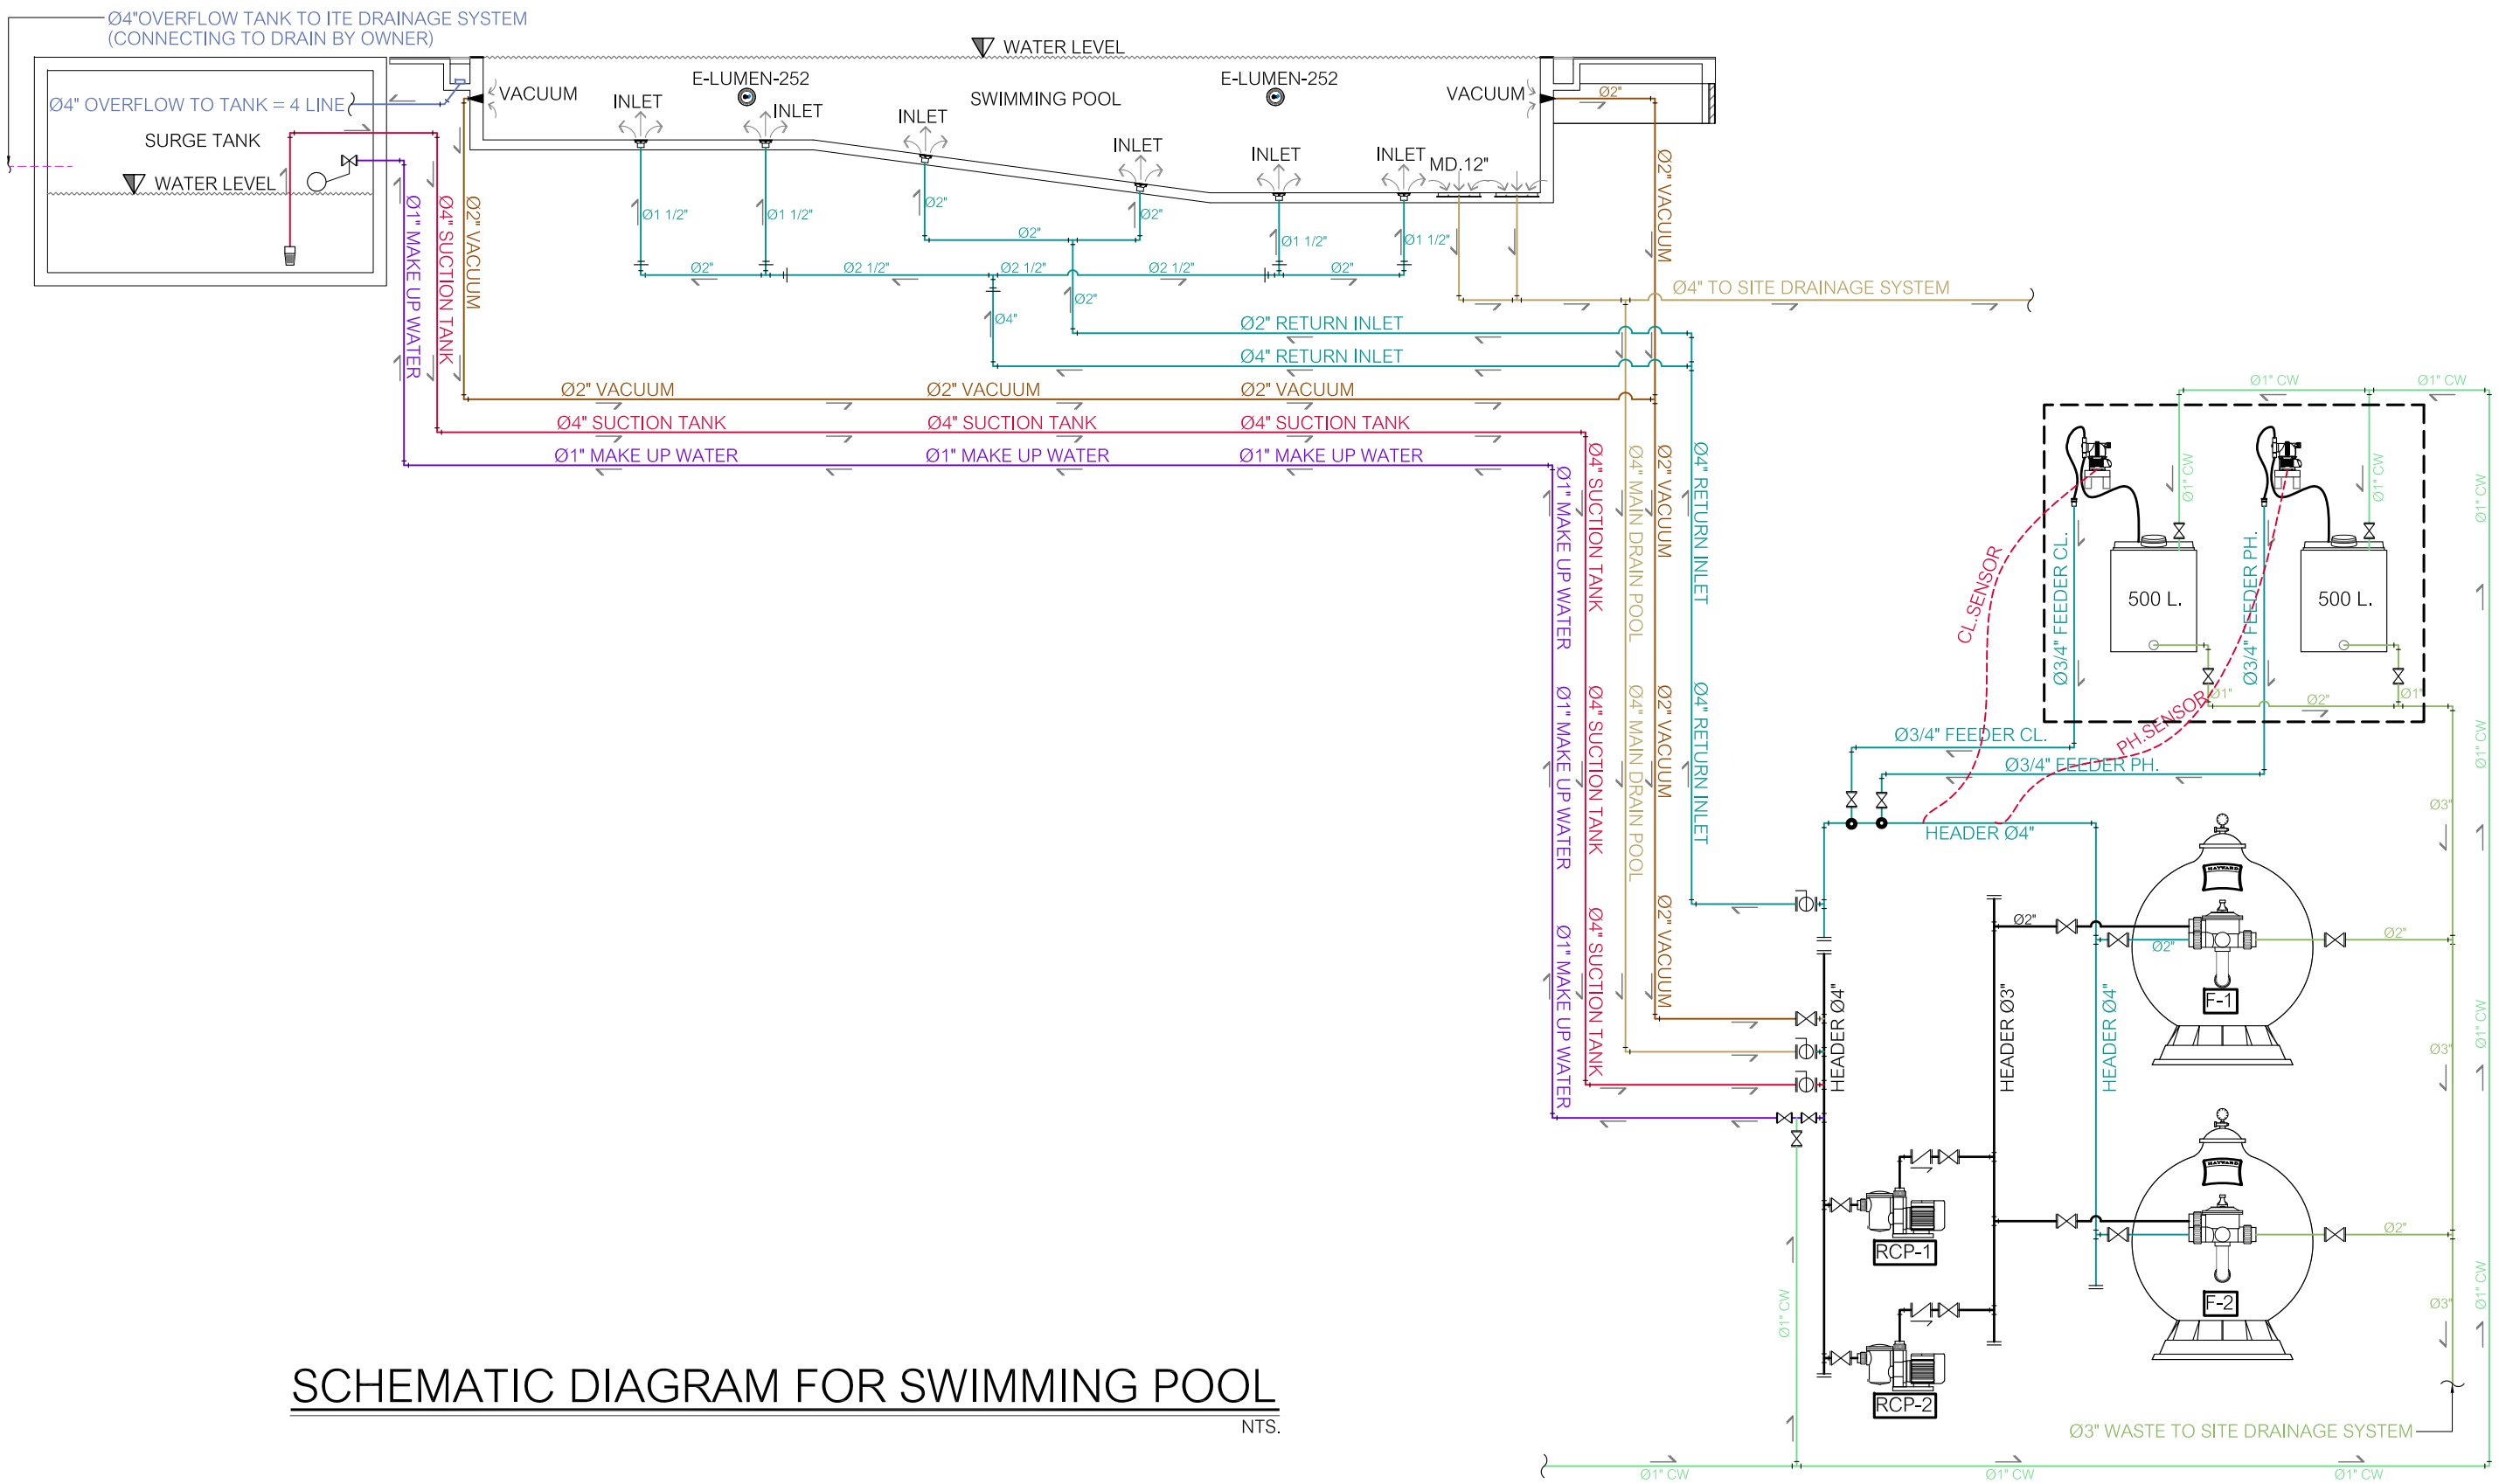

SCHEMATIC DIAGRAM FOR SWIMMING POOL

NTS.

RevNo	Revision note	Date.

This drawing is the copyright of Pool&spa Company. and must not be copied in part or in whole without the express written consent of the owners. This drawing must not be scaled, only written dimension to be used. Any discrepancies must be reported to Pool&spa Company for confirmation guidance.

DRAWING BY :	POOL&SPA (SP.)	DRAWING TITLE :	PROJECT :
CHECK BY :		SCHEMATIC DIAGRAM FOR SWIMMING POOL	
DATE :	MARCH/20/2017	☐ แบบสำหรับ เสนอราคา	LOCATION :
SCALE :	NTS.	☐ แบบสำหรับ ขออนุมัติ	
DRAWING NO. / SHEET NO. / TOTAL		☐ แบบสำหรับ ปฏิบัติงาน	

POOL&SPA PRODUCTS CO.,LTD
40/2 หมู่ 14 ถนนกิ่งแก้ว ต.ราชาเทวะ อ.บางพลี จ.สมุทรปราการ 10540
40/2 Moo 14 Kingkeaw Rd.,Samutprakam, Thailand 10540
Tel: 0-2738-5088-99 (20 Line Auto) Fax: 0-2738-5299
http://www.poolspa.co.th , email : sales@poolspa.co.th